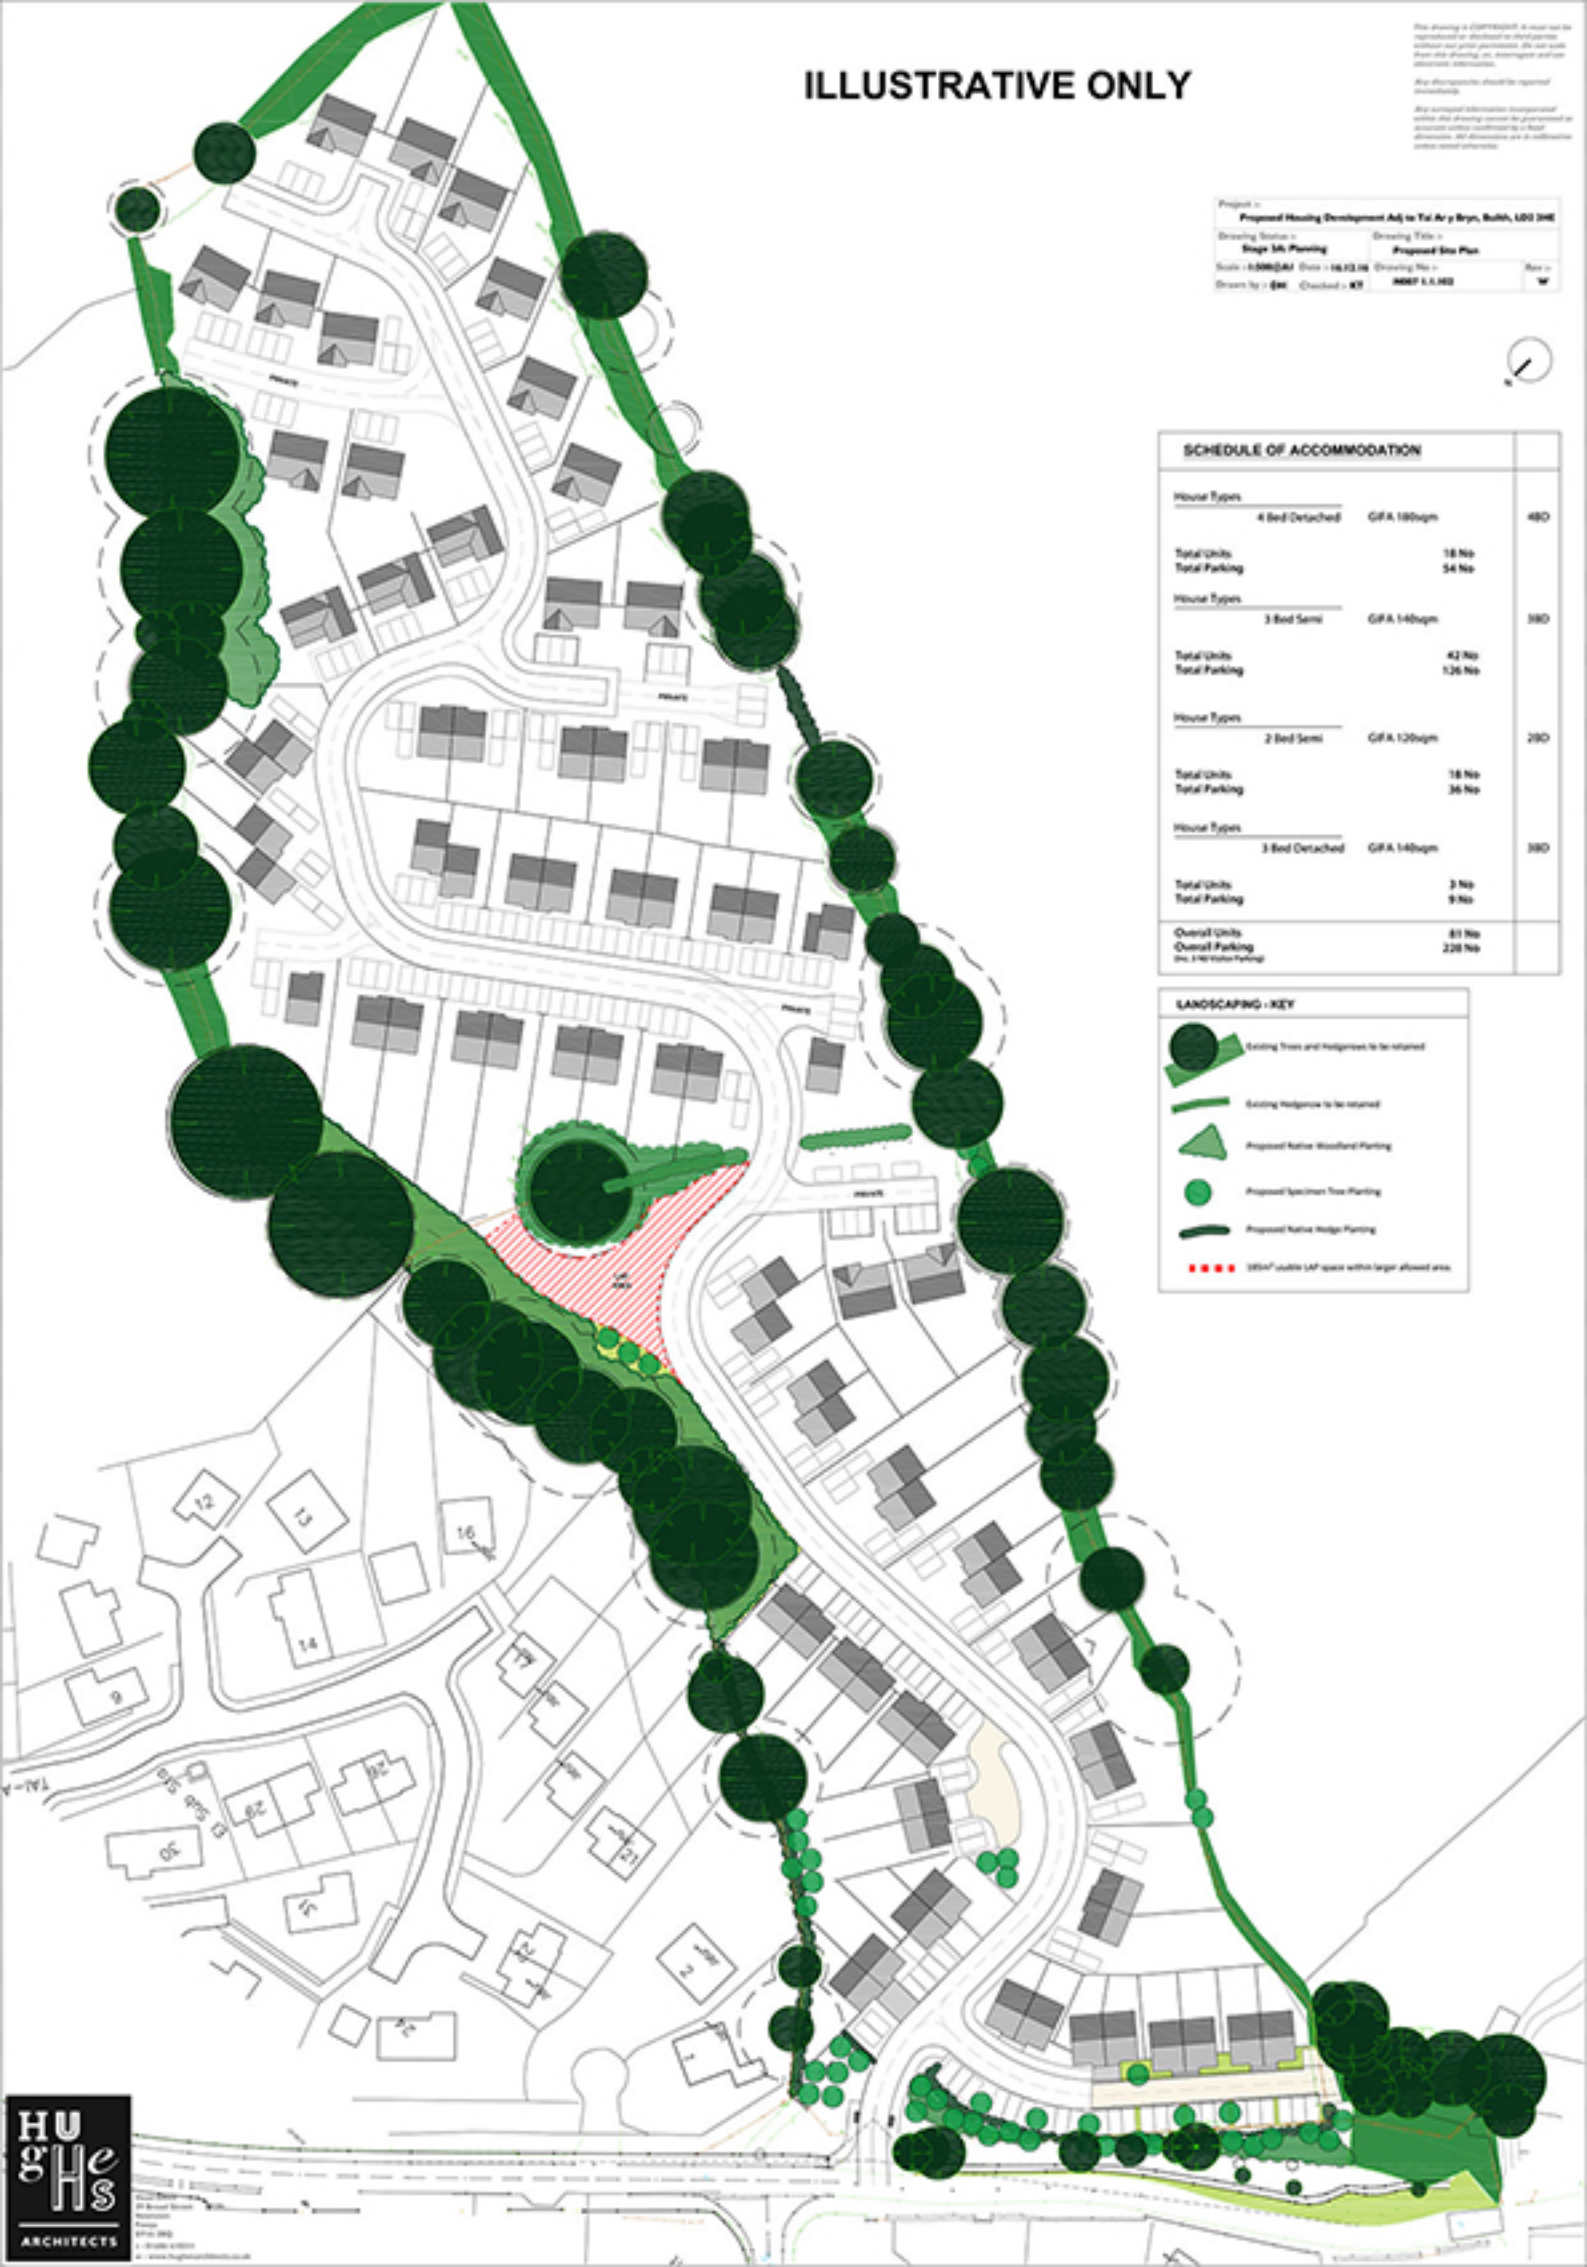
ILLUSTRATIVE ONLY
Project :-
Proposed Housing Development Adj to Tai Ar y Bryn, Bulth, LD2 3HE
Drawing Status :-
Stage 3A: Planning
Drawing Title :-
Proposed Site Plan
Drawing No :-
Rev :-
SCHEDULE OF ACCOMMODATION
House Types
4 Bed Detached
GIFA 180sqm
4BD
Total Units
18 No
Total Parking
54 No
House Types
3 Bed Semi
GIFA 140sqm
3BD
Total Units
42 No
Total Parking
126 No
House Types
2 Bed Semi
GIFA 120sqm
2BD
Total Units
18 No
Total Parking
36 No
House Types
3 Bed Detached
GIFA 140sqm
3BD
Total Units
3 No
Total Parking
9 No
Overall Units
81 No
Overall Parking
228 No
LANDSCAPING - KEY
Existing Trees and Hedgerows to be retained
Existing Hedgerow to be retained
Proposed Native Woodland Planting
Proposed Specimen Tree Planting
Proposed Native Hedge Planting
HUGHES
ARCHITECTS